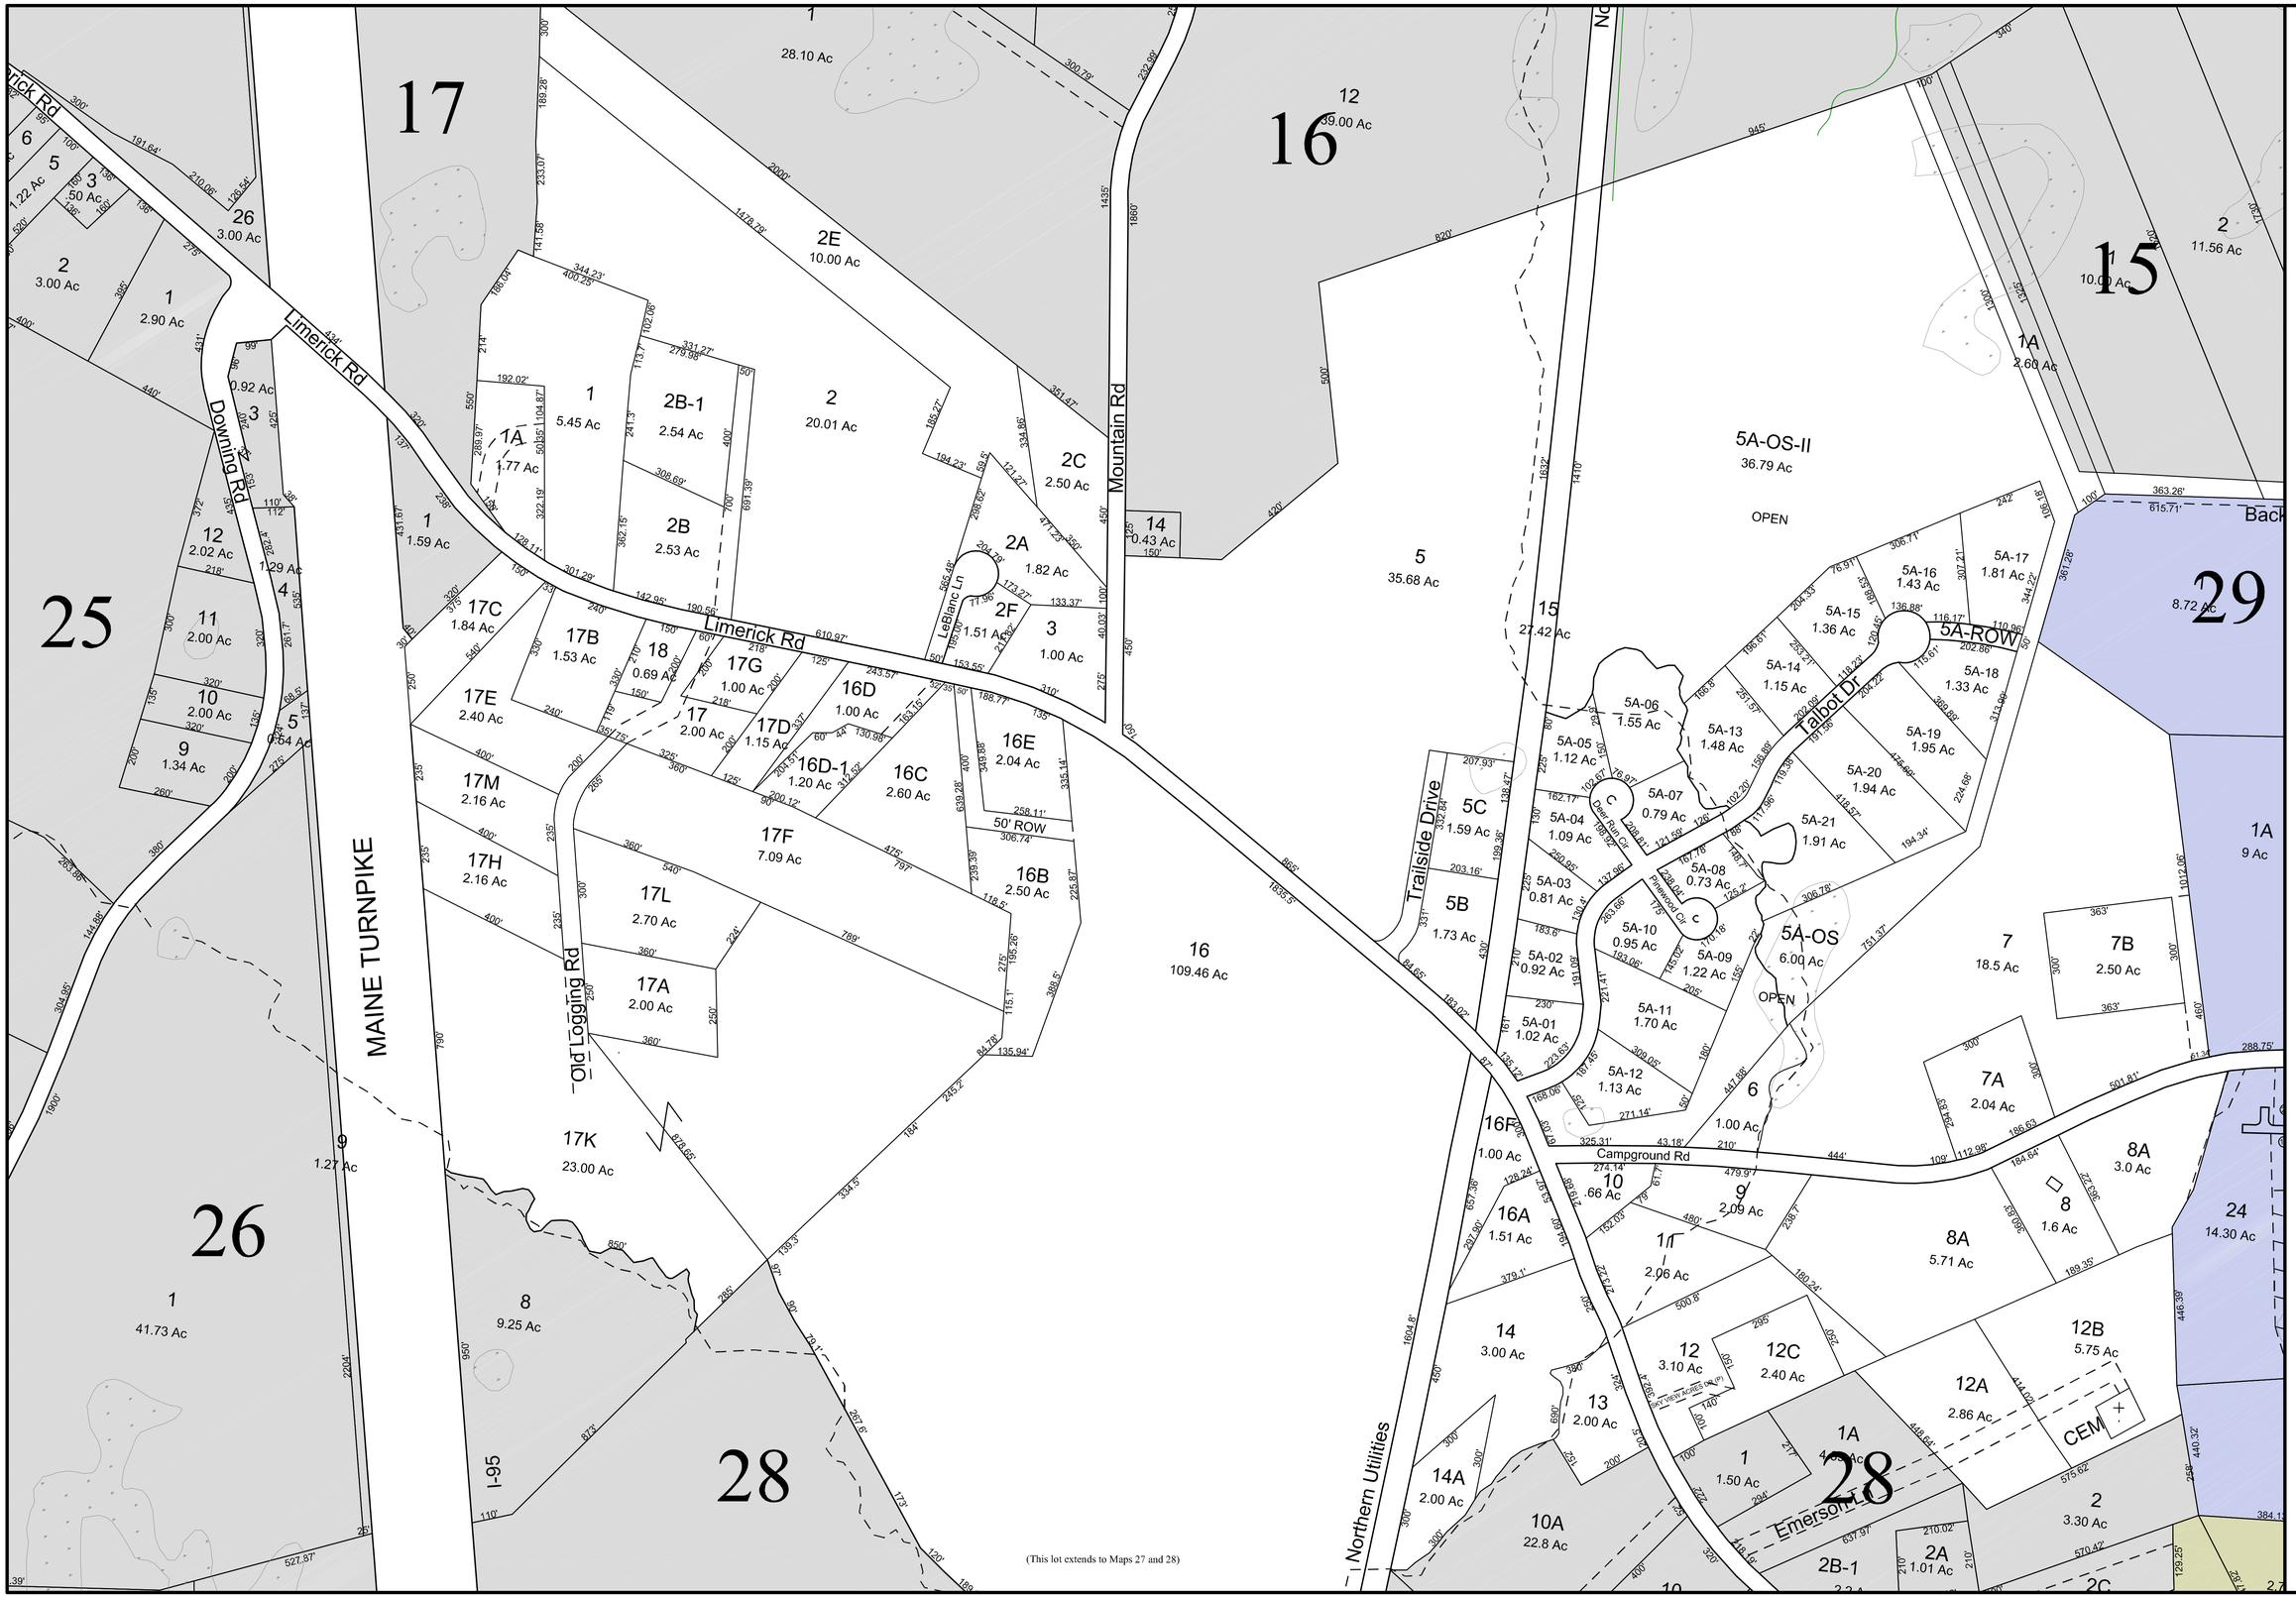
PROPERTY MAP
ARUNDEL
MAINE
ABUTTING MAP NO. 5
PARCEL NUMBER 74
PARCEL DIMENSIONS 100'
PARCELS
SHORE
TOWNLINE
ROADS
REVISED TO APRIL 1, 2014
FOR ASSESSMENT PURPOSES ONLY
NOT FOR PROPERTY CONVEYANCES
SCALE IN FEET
0
200
400
gisSolutions
James H. Thomas
gisSolutions of Maine
jht@maine.rr.com
Limerick Rd
Downing Rd
Mountain Rd
Old Logging Rd
MAINE TURNPIKE
I-95
Trailside Drive
Northern Utilities
Talbot Dr
Campground Rd
Emerson Ln
LeBlanc Ln
5A-OS-II
36.79 Ac
OPEN
5A-OS
6.00 Ac
5A-ROW
CEM
(This lot extends to Maps 27 and 28)
17
16
15
25
26
28
29
27