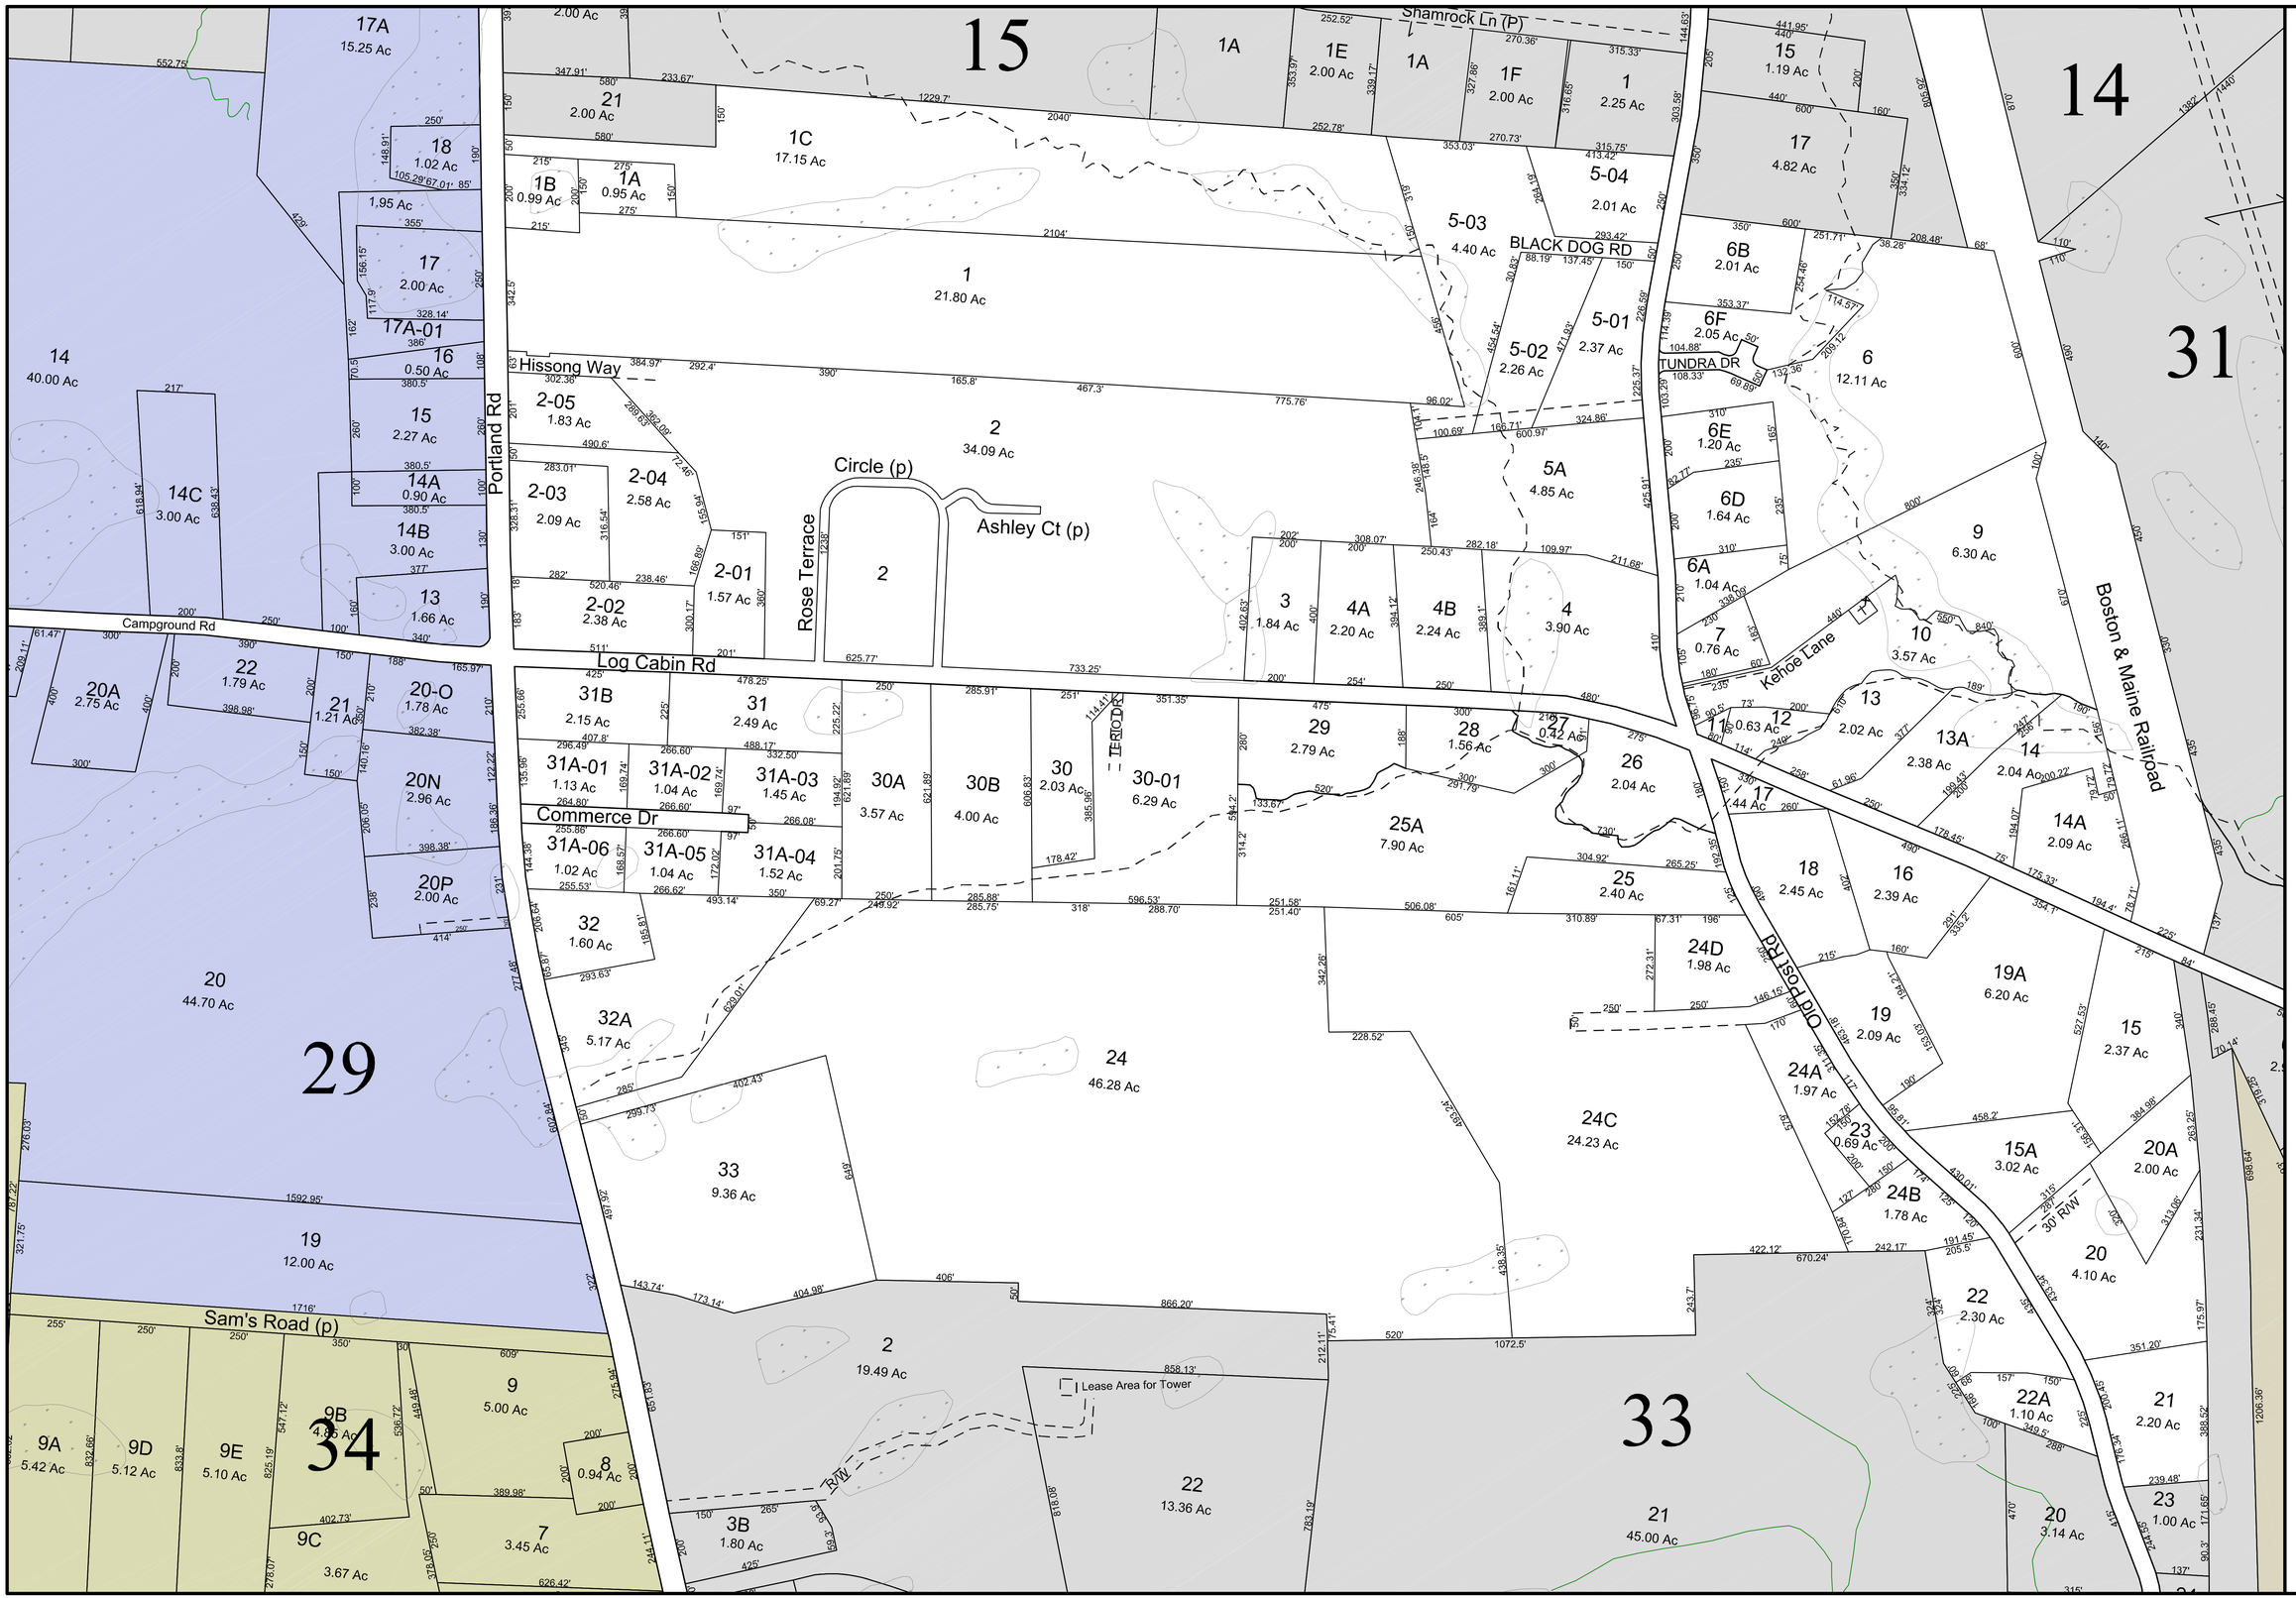
PROPERTY MAP
ARUNDEL
MAINE
15
14
31
29
34
33
30
Shamrock Ln (P)
BLACK DOG RD
TUNDRA DR
Hissong Way
Portland Rd
Circle (p)
Ashley Ct (p)
Rose Terrace
Campground Rd
Log Cabin Rd
Commerce Dr
Kehoe Lane
Boston & Maine Railroad
Old Post Rd
Sam's Road (p)
Lease Area for Tower
30' R/W
ABUTTING MAP NO. 5
PARCEL NUMBER 74
PARCEL DIMENSIONS 100'
PARCELS
SHORE
TOWN LINE
ROADS
SCALE IN FEET
0 200 400
REVISED TO APRIL 1, 2014
FOR ASSESSMENT PURPOSES ONLY
NOT FOR PROPERTY CONVEYANCES
gis-Solutions
James H. Thomas
gisSolutions of Maine
jht@maine.rr.com